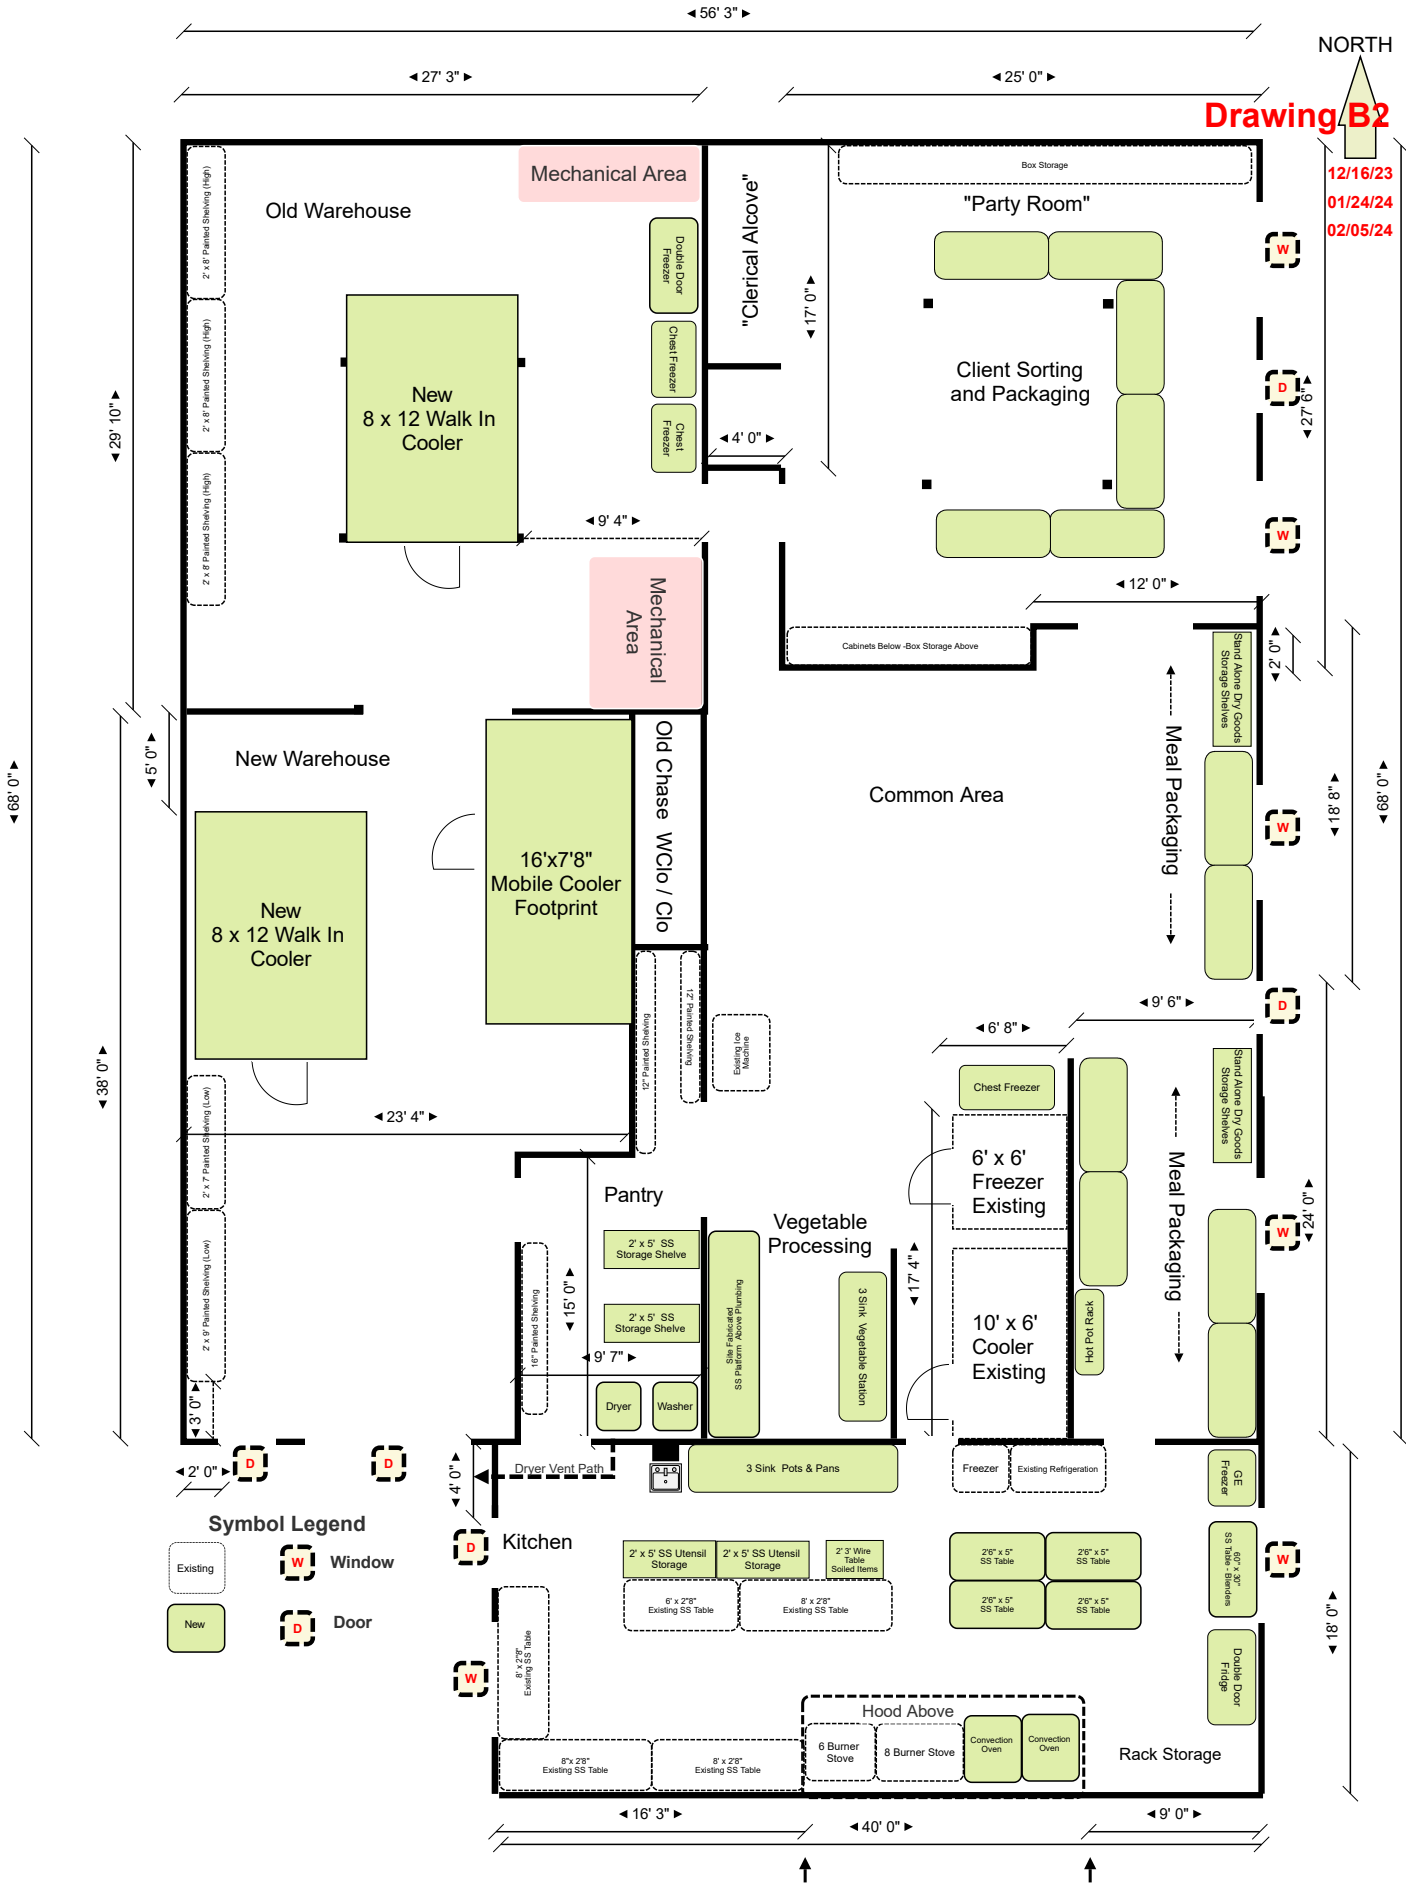
Drawing B2
12/16/23
01/24/24
02/05/24
NORTH
56' 3"
27' 3"
25' 0"
Old Warehouse
Mechanical Area
"Clerical Alcove"
Box Storage
"Party Room"
Client Sorting and Packaging
New 8 x 12 Walk In Cooler
Double Door Freezer
Chest Freezer
Chest Freezer
17' 0"
4' 0"
9' 4"
27' 6"
12' 0"
Cabinets Below -Box Storage Above
Mechanical Area
Stand Alone Dry Goods Storage Shelves
2' 0"
New Warehouse
Old Chase WClo / Clo
Common Area
Meal Packaging
18' 8"
68' 0"
29' 10"
5' 0"
16'x7'8" Mobile Cooler Footprint
New 8 x 12 Walk In Cooler
Buckets Shelves 22"
12" Painted Shelving
Existing Ice Machine
9' 6"
6' 8"
Chest Freezer
6' x 6' Freezer Existing
10' x 6' Cooler Existing
Hot Pot Rack
Meal Packaging
Stand Alone Dry Goods Storage Shelves
24' 0"
38' 0"
23' 4"
Pantry
Vegetable Processing
2' x 5' SS Storage Shelve
2' x 5' SS Storage Shelve
16" Painted Shelving
15' 0"
9' 7"
Site Fabricated SS Platform Above Plumbing
3 Sink Vegetable Station
17' 4"
Dryer
Washer
3 Sink Pots & Pans
Freezer
Existing Refrigeration
GE Freezer
3' 0"
2' 0"
Dryer Vent Path
4' 0"
Kitchen
2' x 5' SS Utensil Storage
2' x 5' SS Utensil Storage
2' 3' Wire Table Soiled Items
6' x 2'8" Existing SS Table
8' x 2'8" Existing SS Table
2'6" x 5" SS Table
2'6" x 5" SS Table
2'6" x 5" SS Table
2'6" x 5" SS Table
60" x 30" SS Table - Blenders
Double Door Fridge
8' x 2'8" Existing SS Table
Hood Above
6 Burner Stove
8 Burner Stove
Convection Oven
Convection Oven
Rack Storage
8"x 2'8" Existing SS Table
8' x 2'8" Existing SS Table
18' 0"
16' 3"
40' 0"
9' 0"
Symbol Legend
Existing
New
Window
Door